

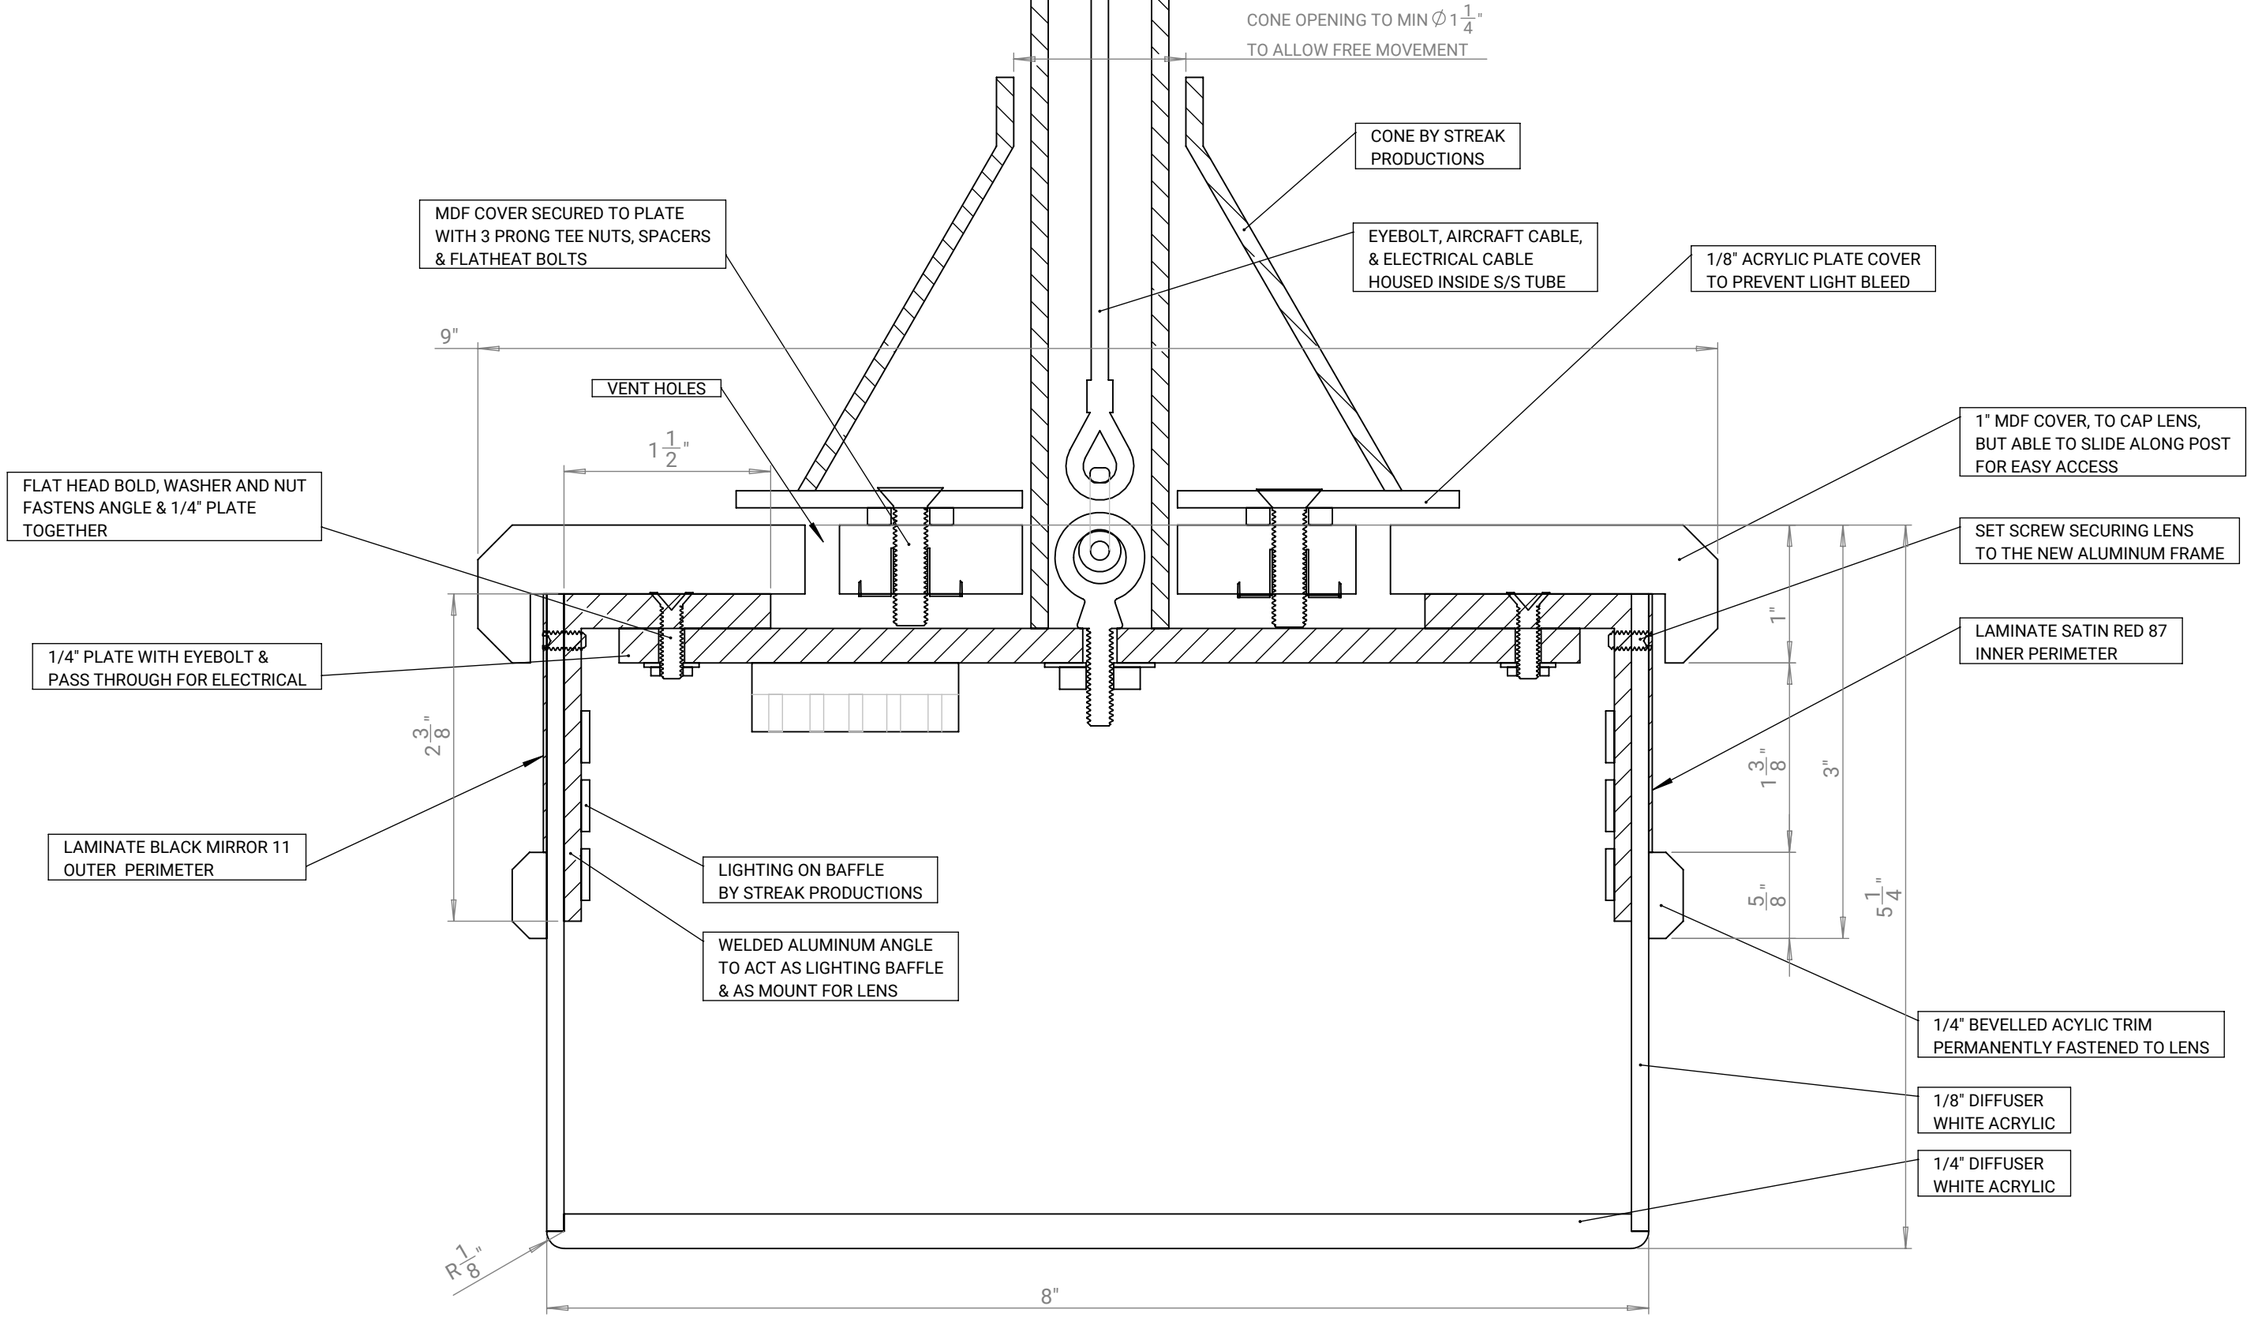



PROJECT: STREAK PRODUCTIONS CHANDELIER LIGHT	**DRAWING TITLE:** CROSS SECTION AT ANCHOR POINT		**NOTES:**
SITE ADDRESS: MATHESON STAGE 3	**DRAWING BY:** JC	**DATE ISSUED:** 5/5/2023	

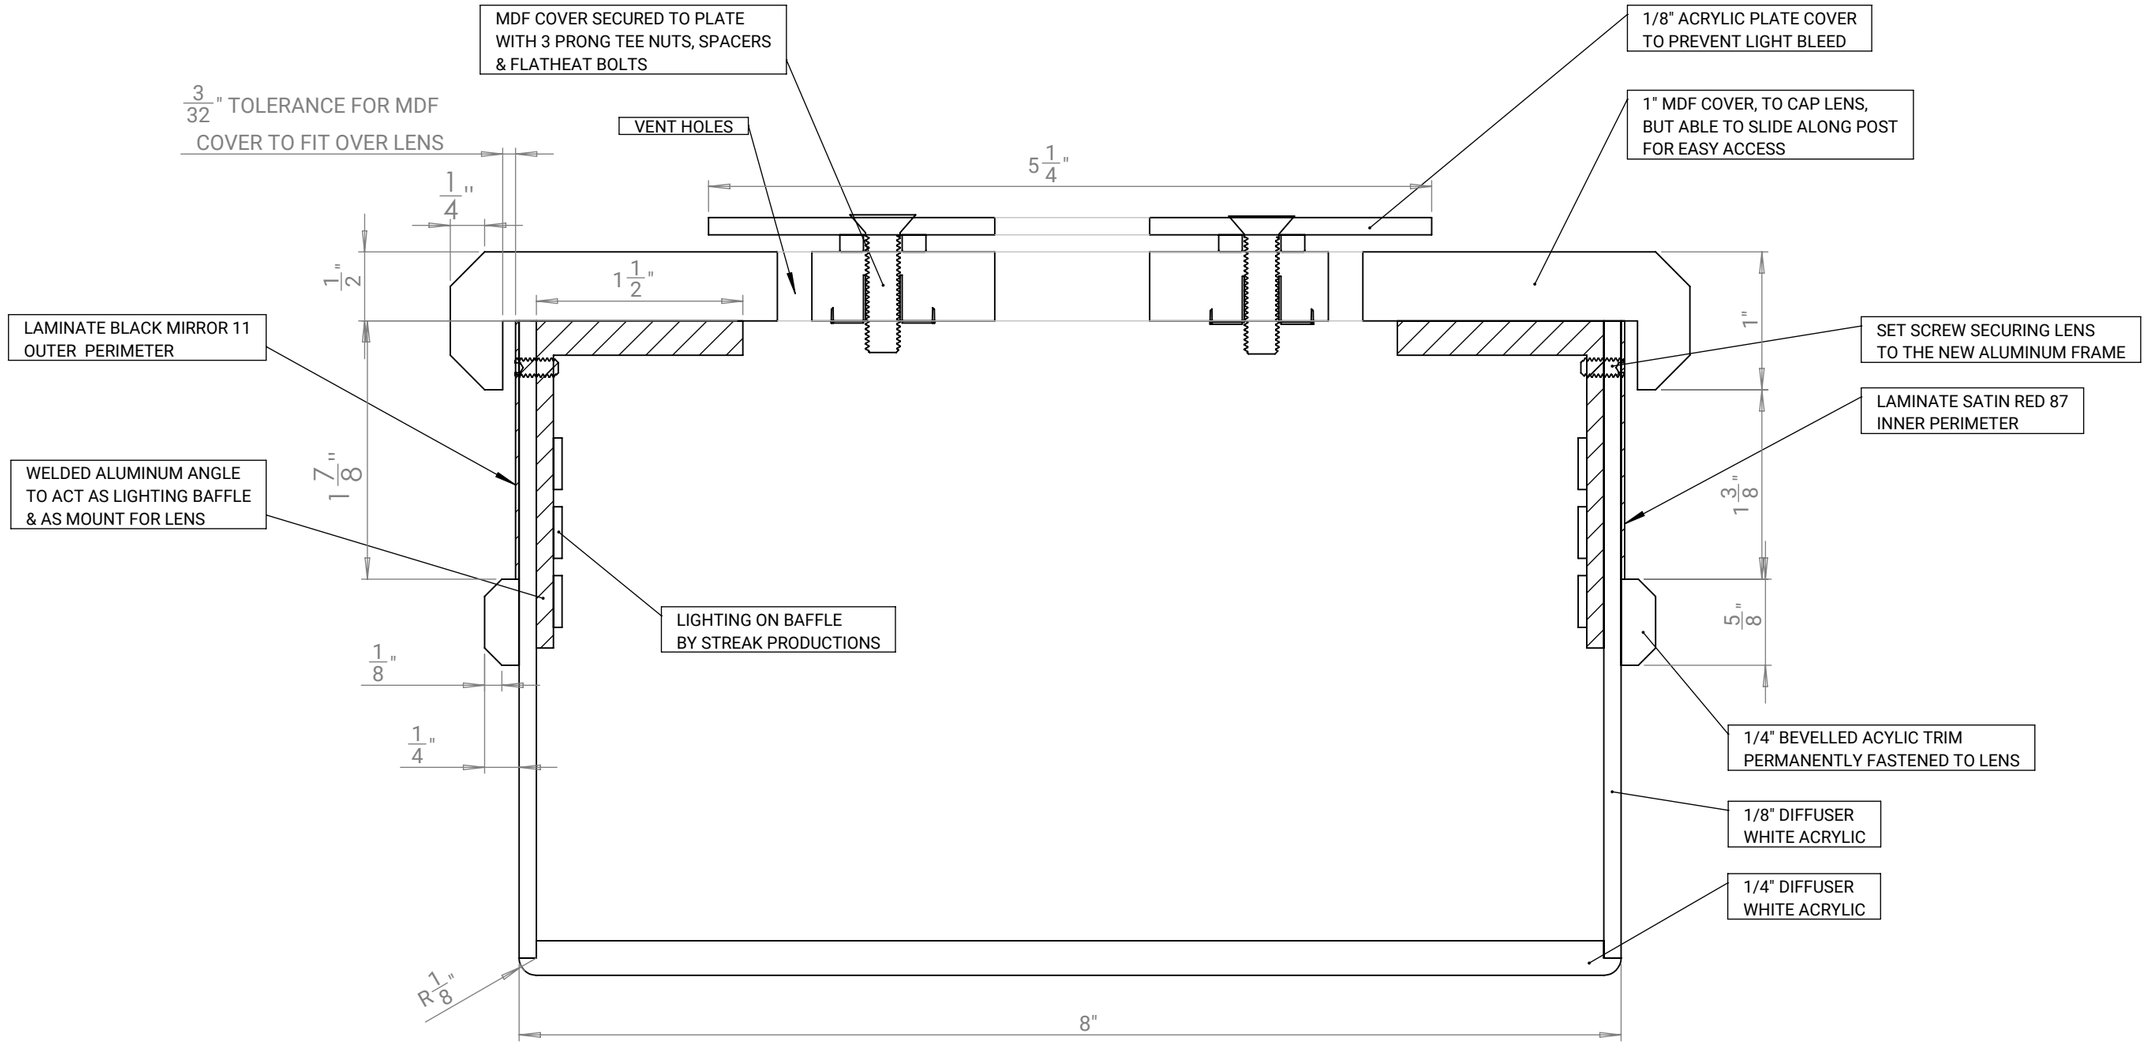


PROJECT: STREAK PRODUCTIONS CHANDELIER LIGHT	**DRAWING TITLE:** CROSS SECTION AT ANCHOR POINT		**NOTES:**
SITE ADDRESS: MATHESON STAGE 3	**DRAWING BY:** JC	**DATE ISSUED:** 5/5/2023	

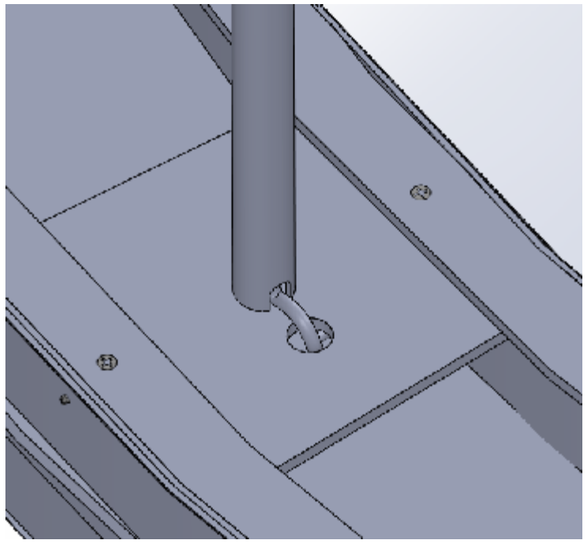

DETAIL: CUT IN TUBE TO RUN ELECTRICAL CABLE

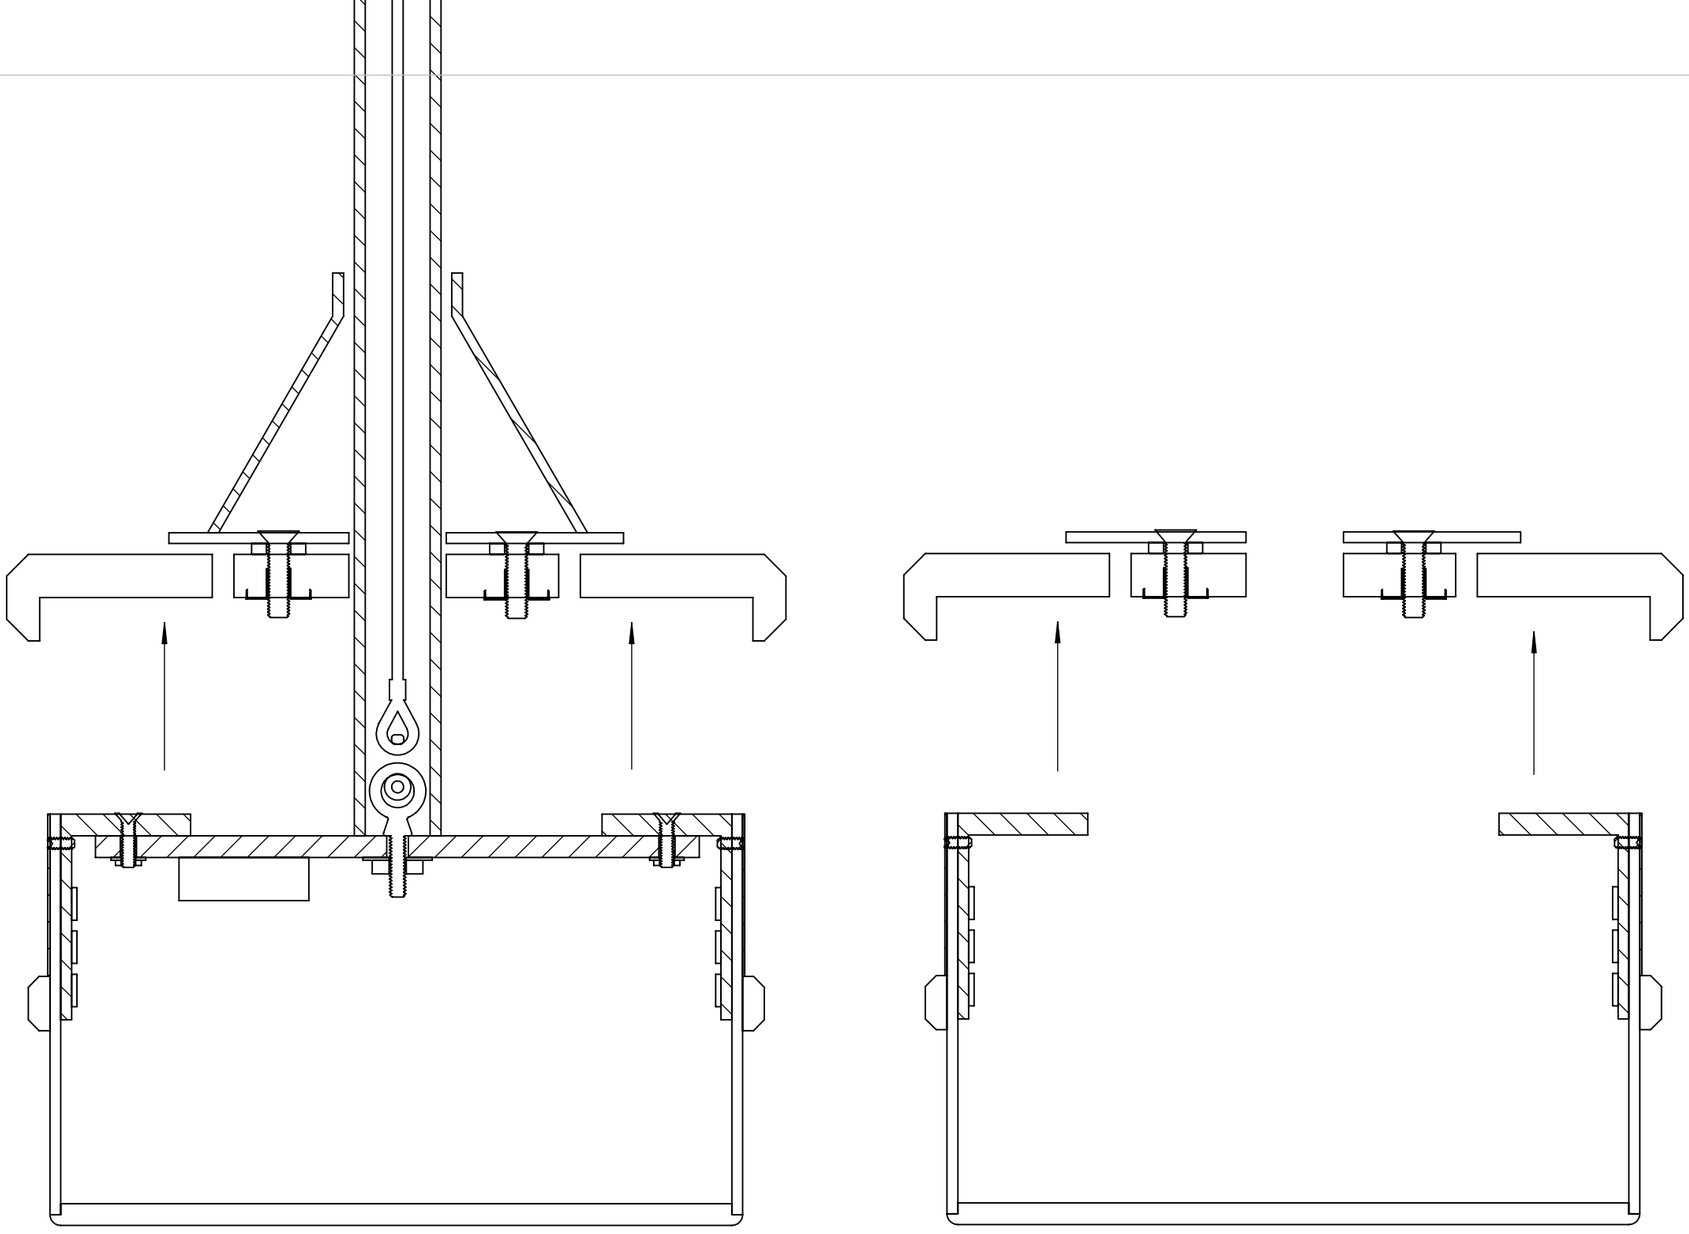

	PROJECT: STREAK PRODUCTIONS CHANDELIER LIGHT	**DRAWING TITLE:** CROSS SECTION AT ANCHOR POINT	**NOTES:**
	SITE ADDRESS: MATHESON STAGE 3	**DRAWING BY:** JC / **DATE ISSUED:** 5/5/2023	

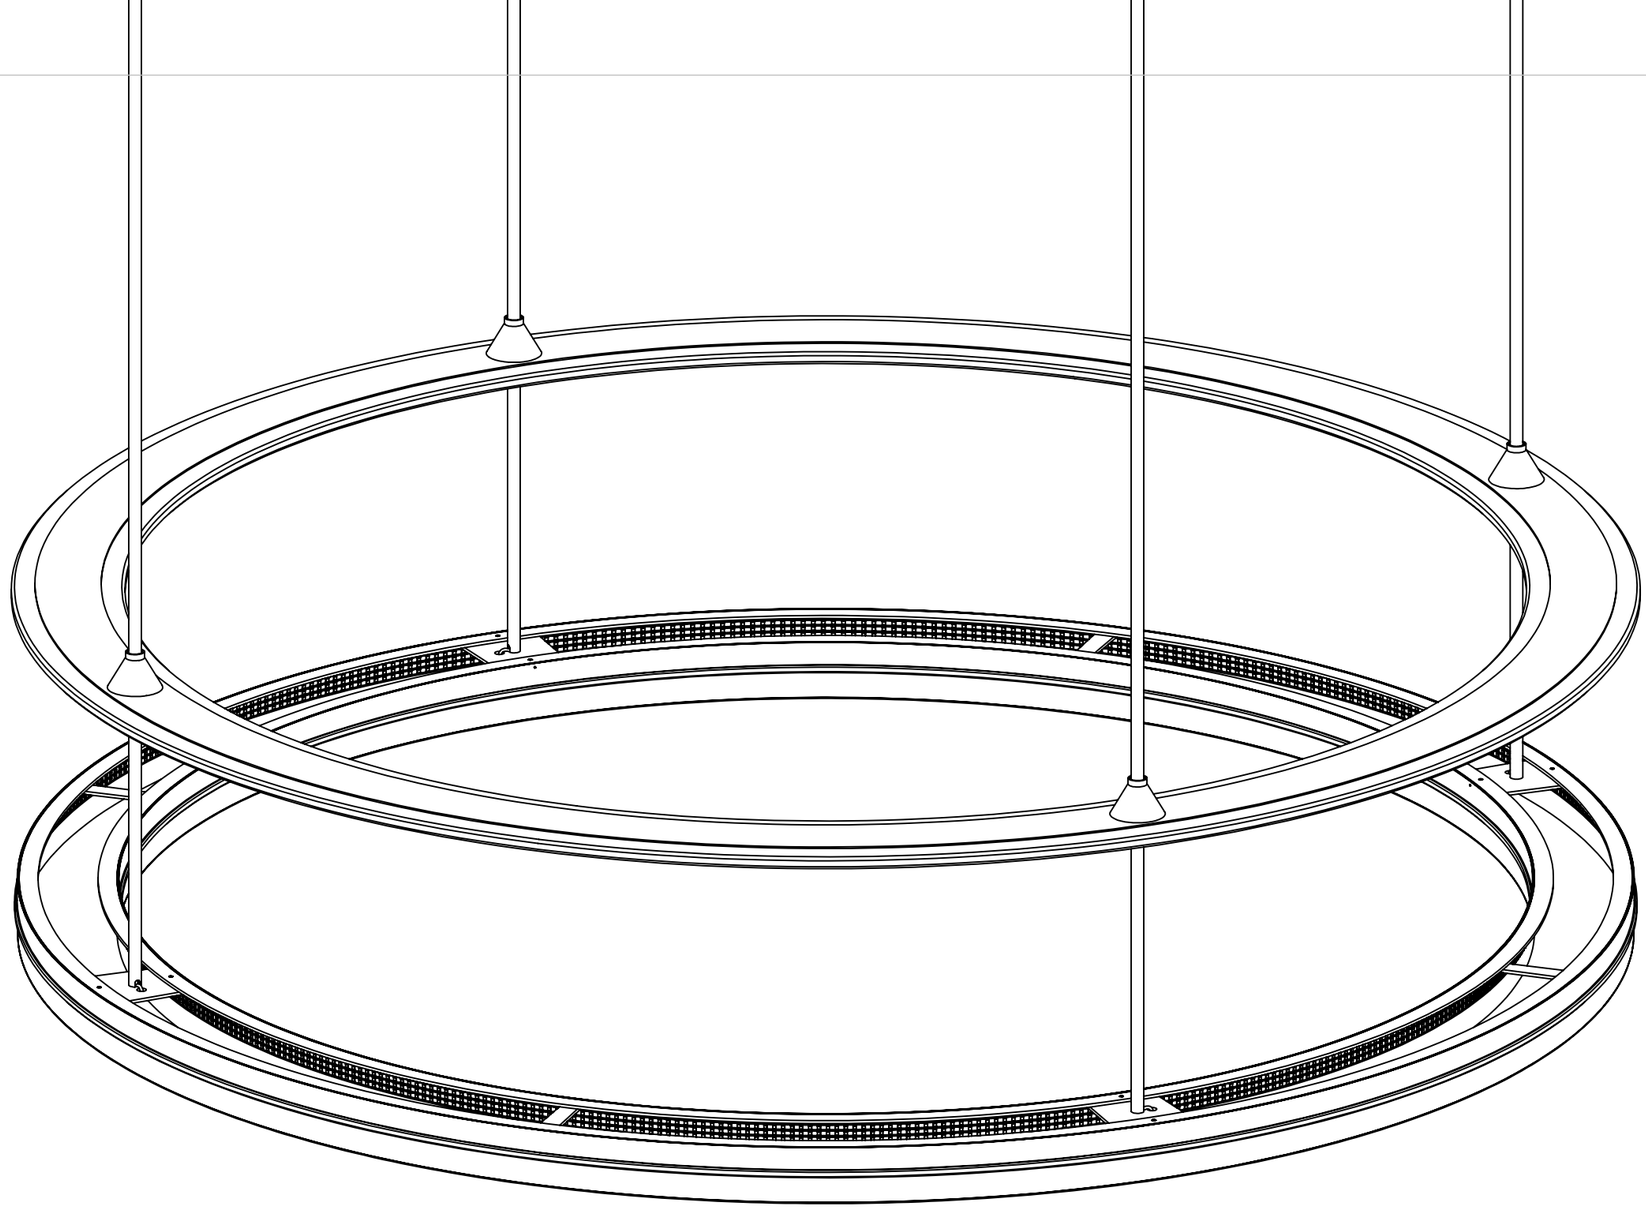

	PROJECT: STREAK PRODUCTIONS CHANDELIER LIGHT	**DRAWING TITLE:** FULL VIEW		**NOTES:**
	SITE ADDRESS: MATHESON STAGE 3	**DRAWING BY:** JC	**DATE ISSUED:** 5/5/2023	