


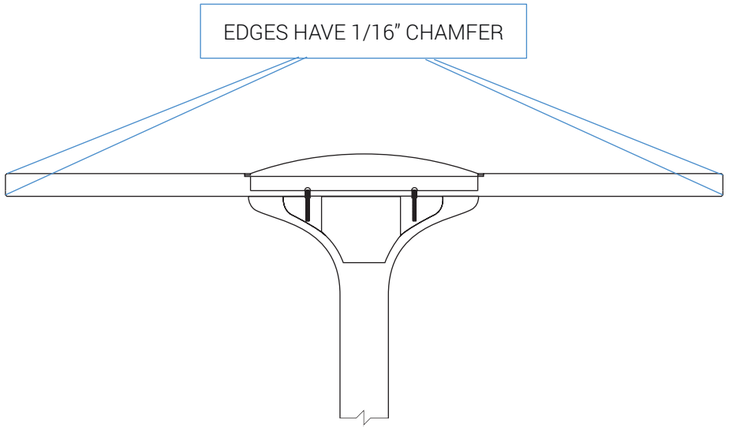


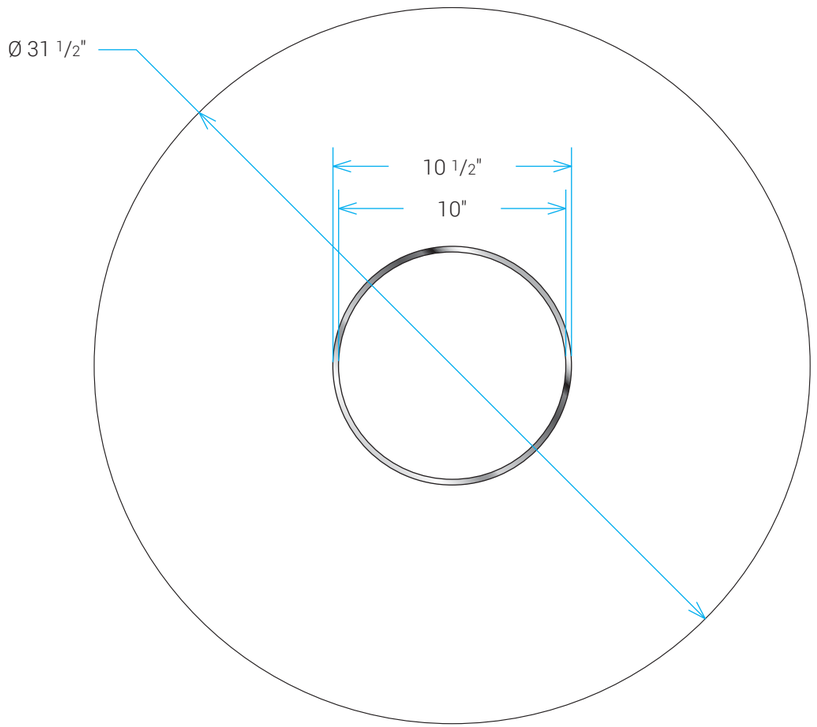


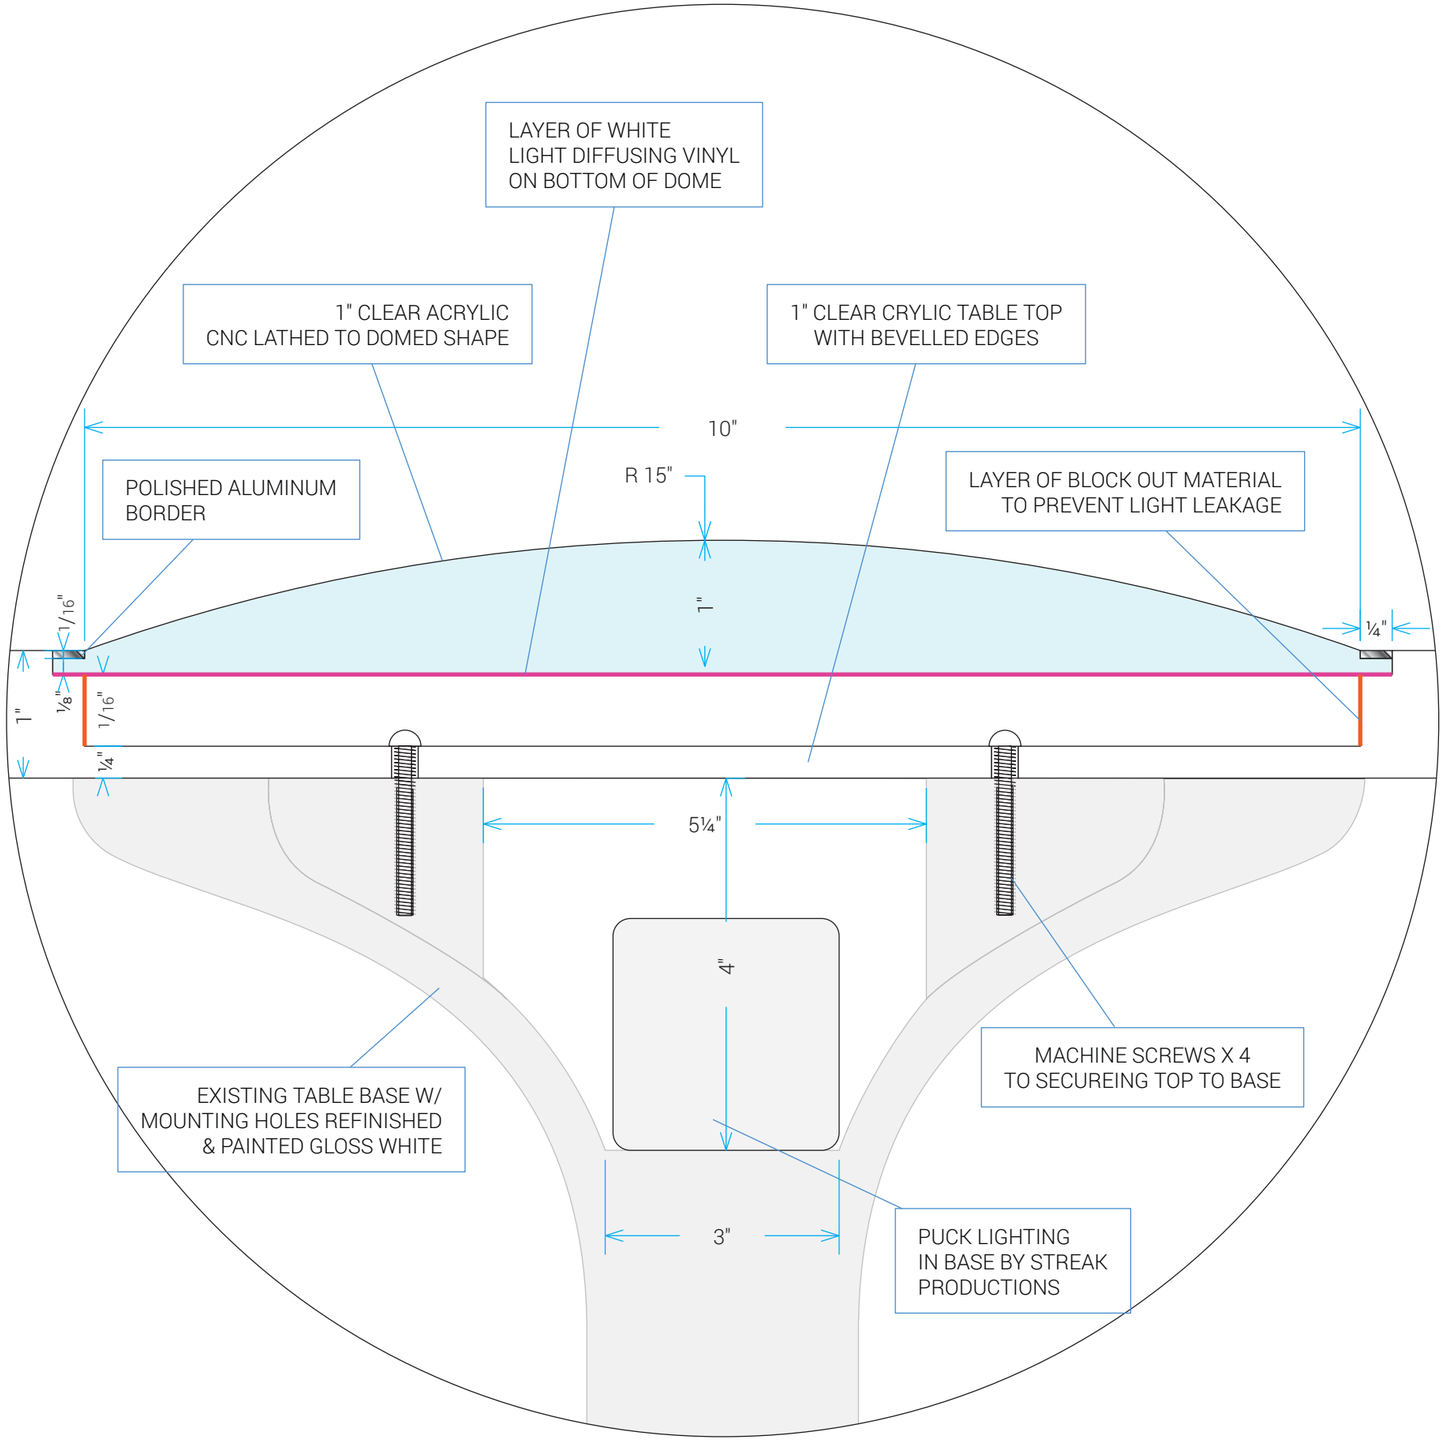


STANDARD HEIGHT TABLE

PROJECT: ST:SNW - ILLUMINATED ACRYLIC TABLE TOP	**DRAWING TITLE:** ILLUMINATED ACRYLIC TABLE TOP - DETAIL	**NOTES:**
SITE ADDRESS:	**DRAWING BY:** KB	**DATE ISSUED:** 02-18-2022

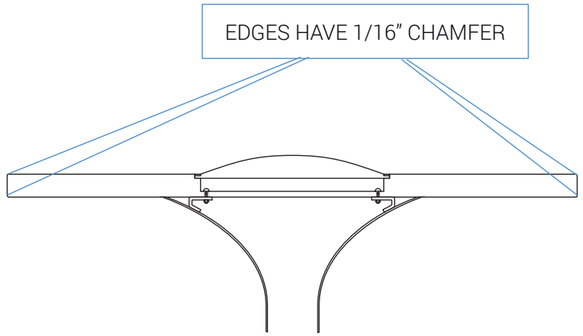

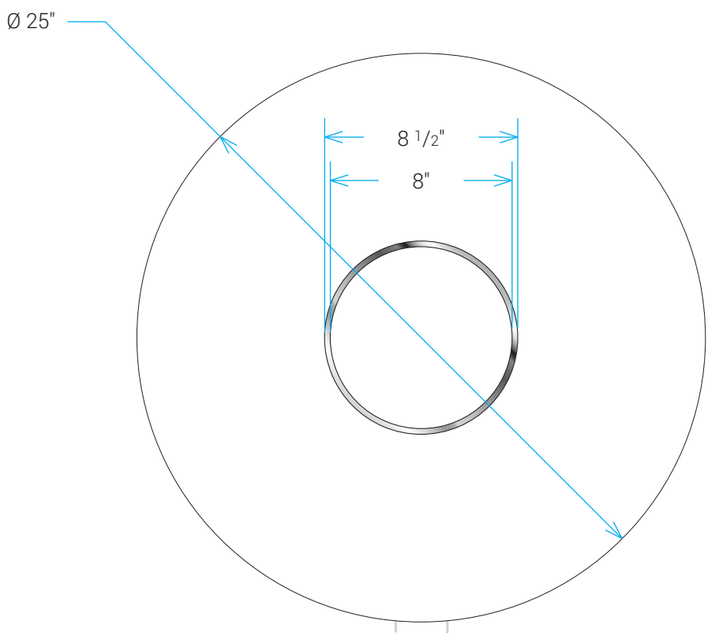

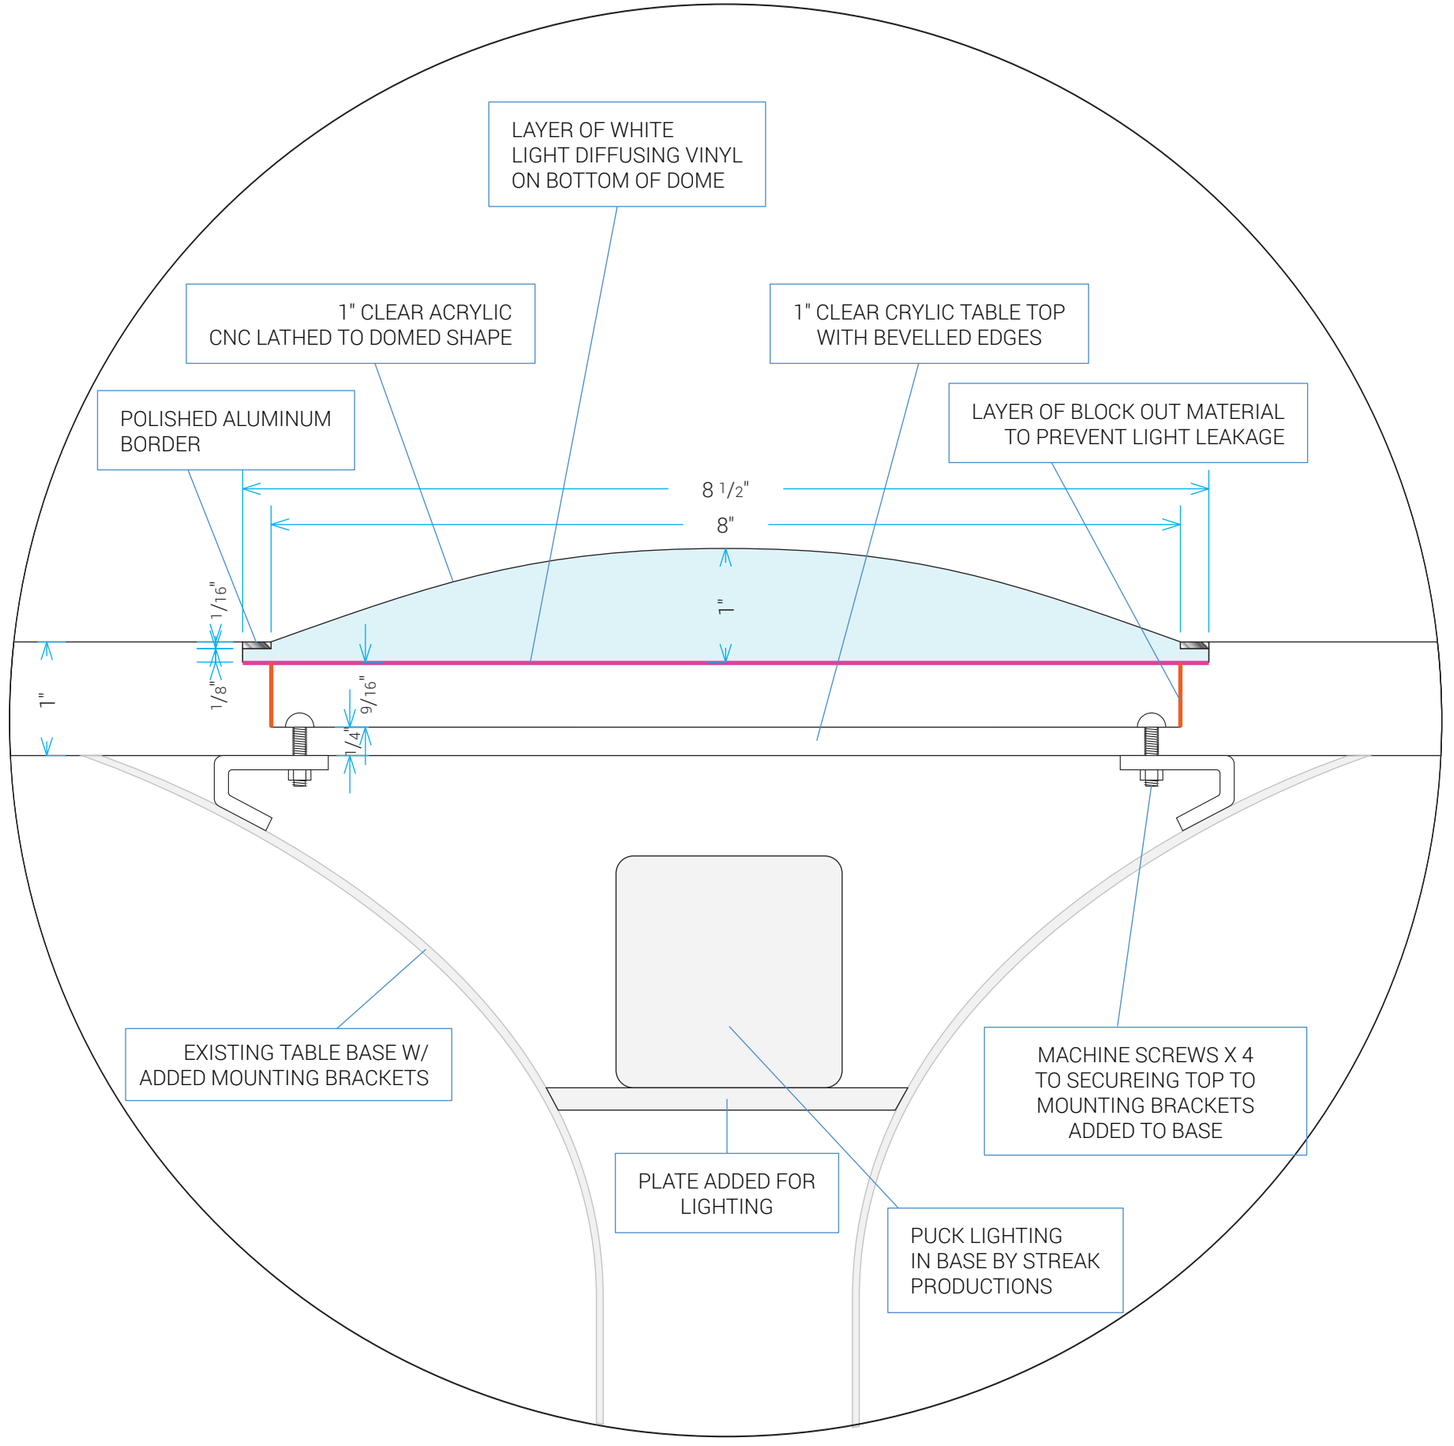

BAR HEIGHT TABLE

PROJECT: ST:SNW - ILLUMINATED ACRYLIC TABLE TOP	**DRAWING TITLE:** ILLUMINATED ACRYLIC TABLE TOP - DETAIL	**NOTES:**
SITE ADDRESS:	**DRAWING BY:** KB	**DATE ISSUED:** 02-28-2022